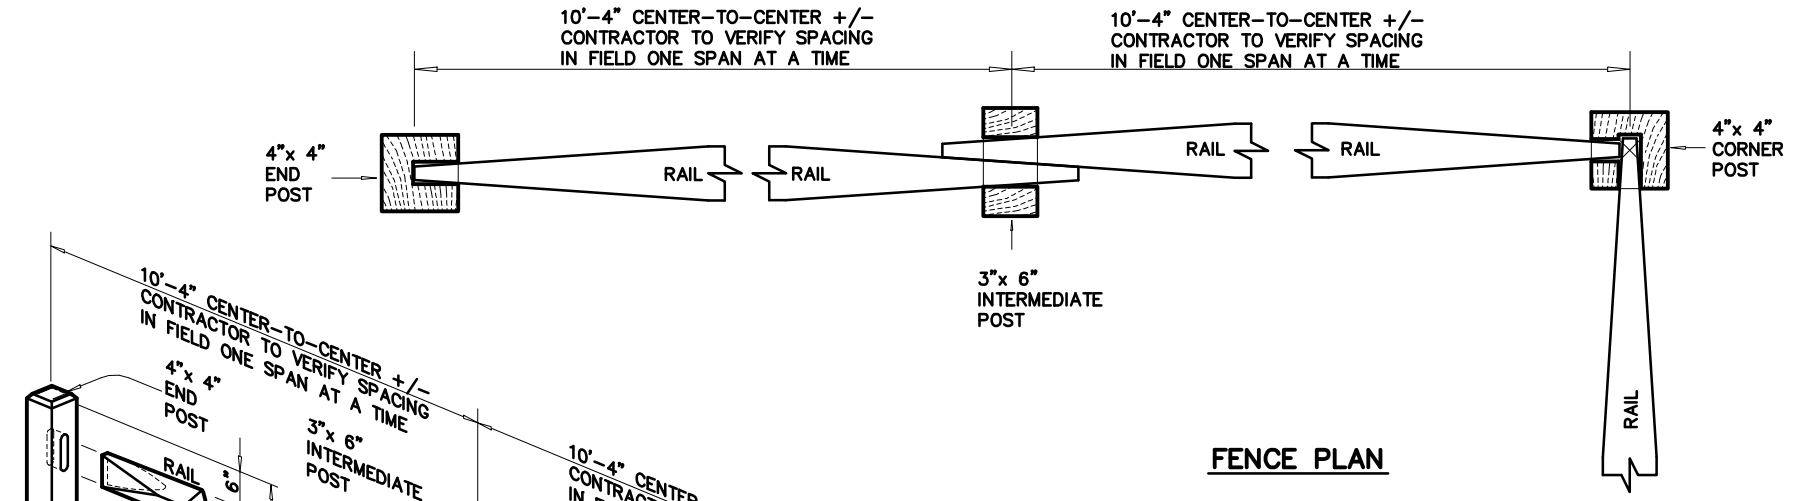

FENCE PLAN

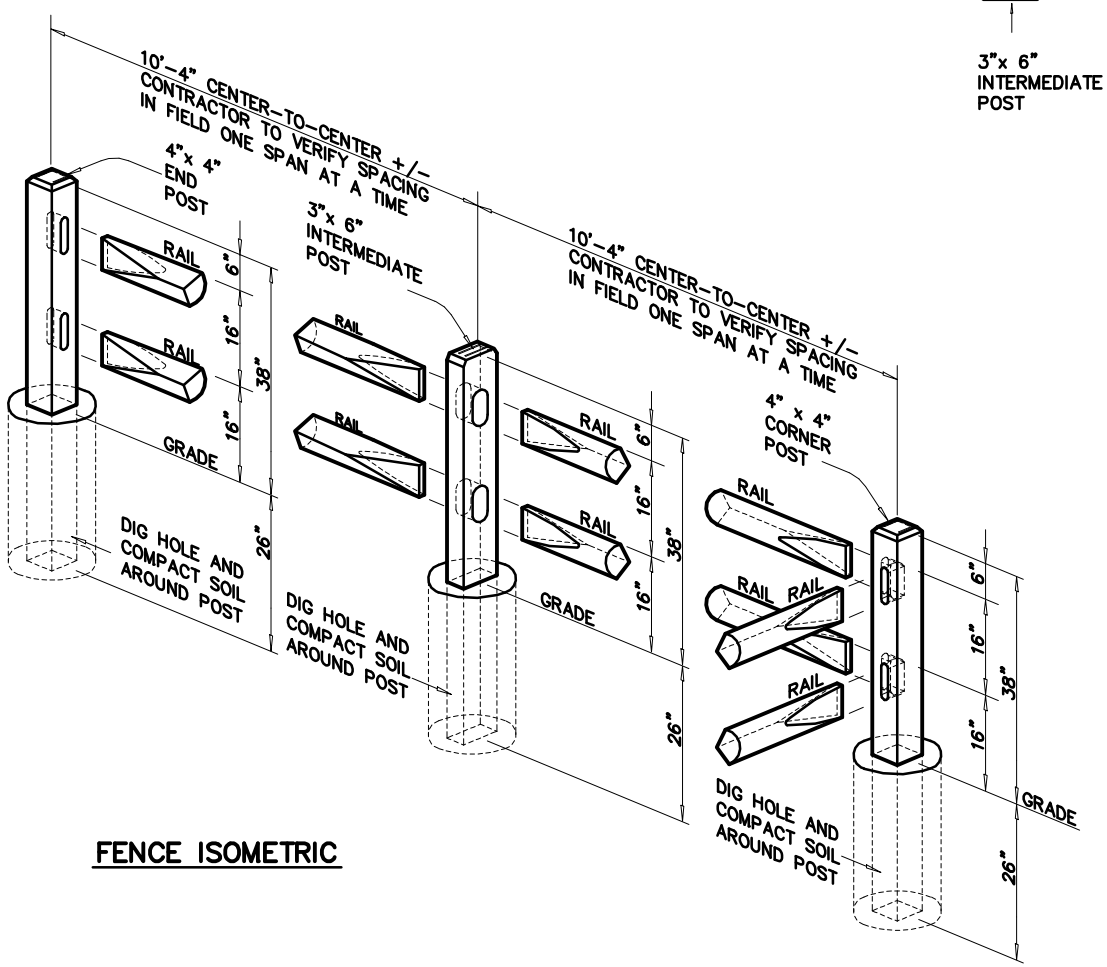

FENCE ISOMETRIC

WEST VIRGINIA SPLIT RAIL	WOOD SPLIT RAIL STYLE FENCE	BY: BVN	DWG: ...
		DATE: 4-09-04	
	NOM 10' SECTION LENGTH, TWO RAILS	REV: ...	LAYER: ...
		REV DATE: ...	SCALE: ...